


Se prohíbe la utilización o reproducción, total o parcial, de la información y dibujos contenidos en este documento gráfico sin autorización expresa.

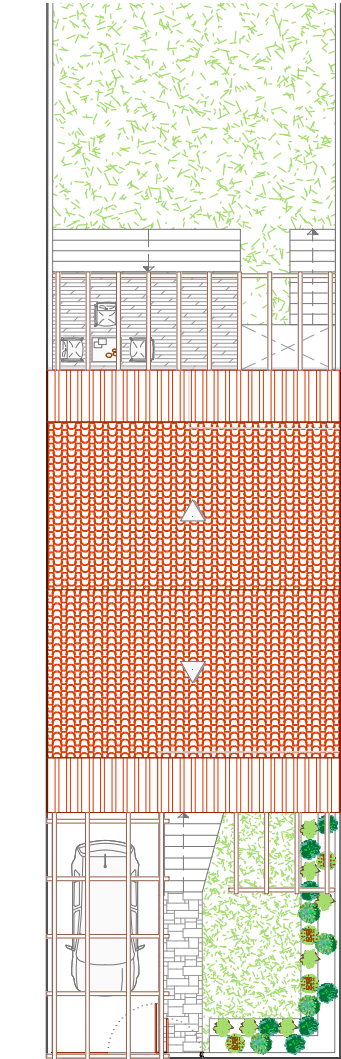


PLANO DE PLANTAS DE ESTADO ACTUAL

Escala: 1/200




PLANO DE ESTADO MODIFICADO

Escala: 1/200

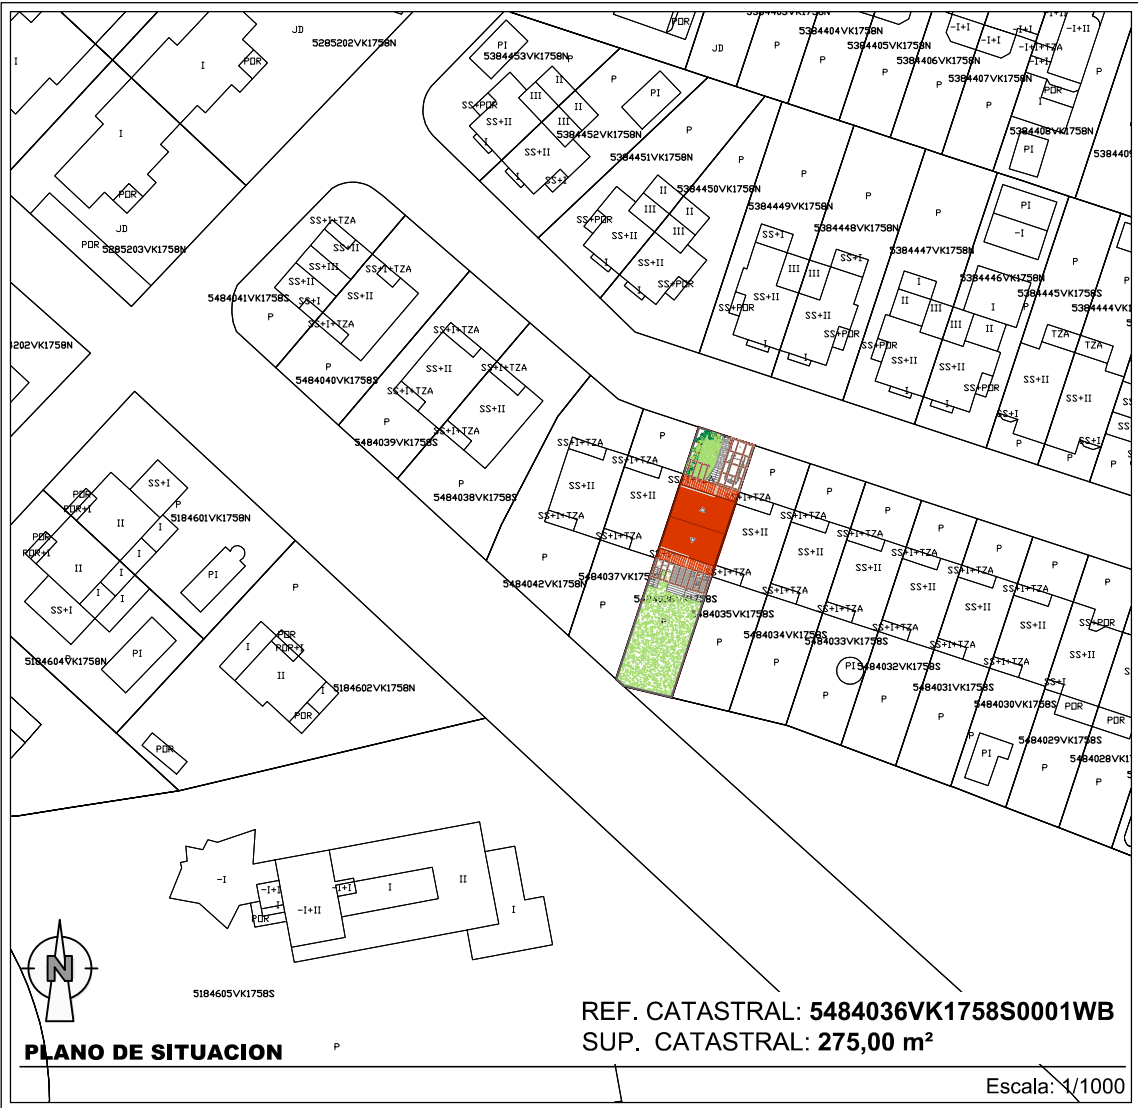


PLANO DE SITUACION

Escala: 1/1000

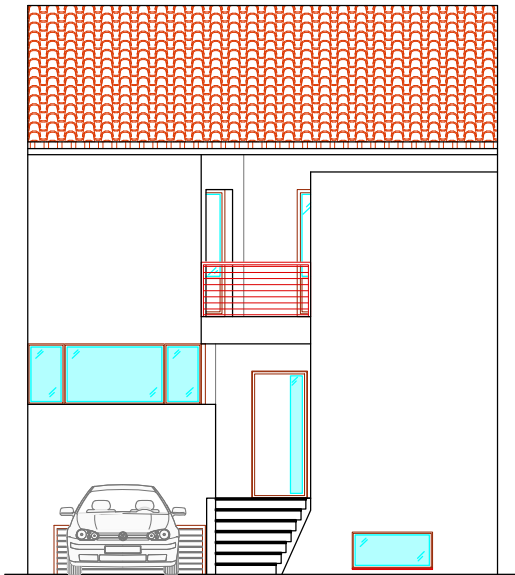

ALZADOS DE ESTADO ACTUAL

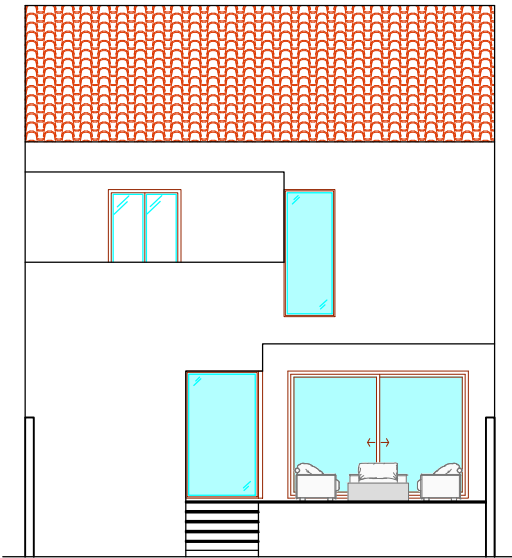

Escala: 1/125

CERTIFICADO DE OBRA MENOR DE VIVIENDA UNIFAMILIAR

Nº de PLANO: 01

PLANO DE CUBIERTA, SITUACION Y PLANEAMIENTO Y ALZADOS DE ESTADO ACTUAL

PROPIEDAD:

ARQUITECTO:


ESCALA: 1/200

1/125 1/1000


FECHA:
NOVIEMBRE-2021

09-21_OM


Se prohíbe la utilización o reproducción, total o parcial, de la información y dibujos contenidos en este documento gráfico sin autorización expresa.

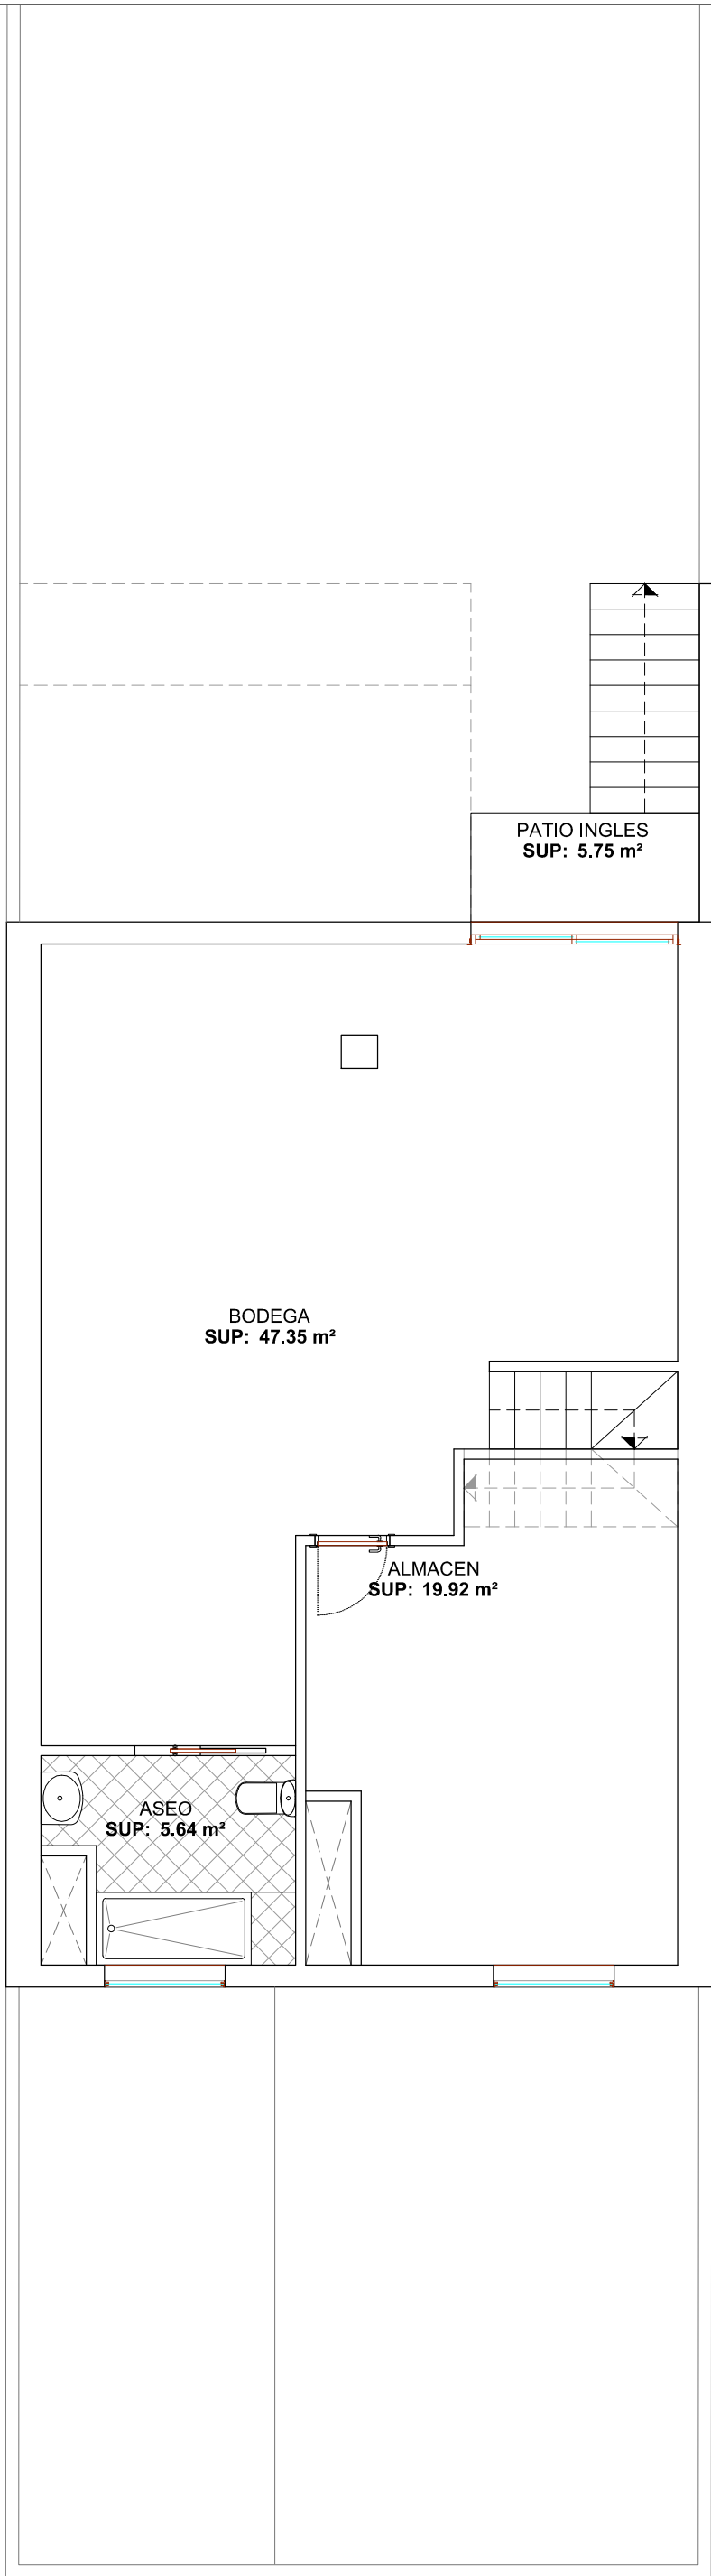


PLANTA SEMISOTANO (ESTADO MODIFICADO)
Escala: 1/50

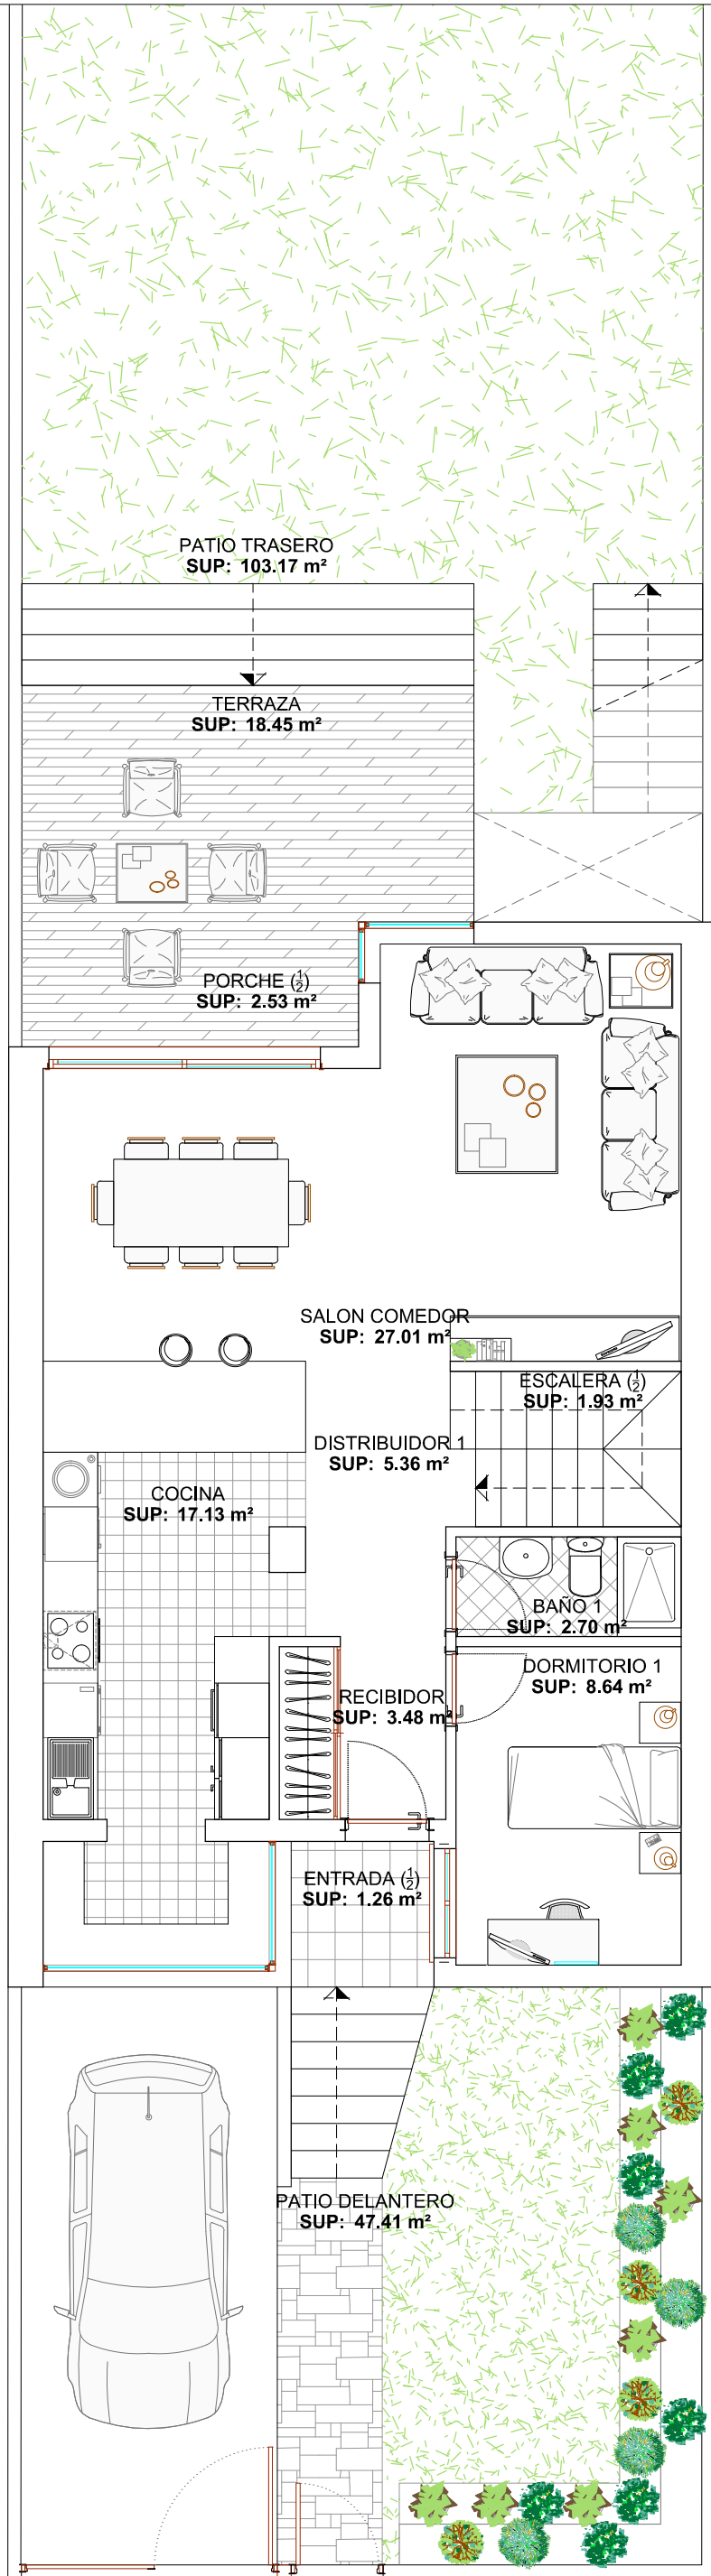

PLANTA BAJA (ESTADO MODIFICADO)
Escala: 1/50

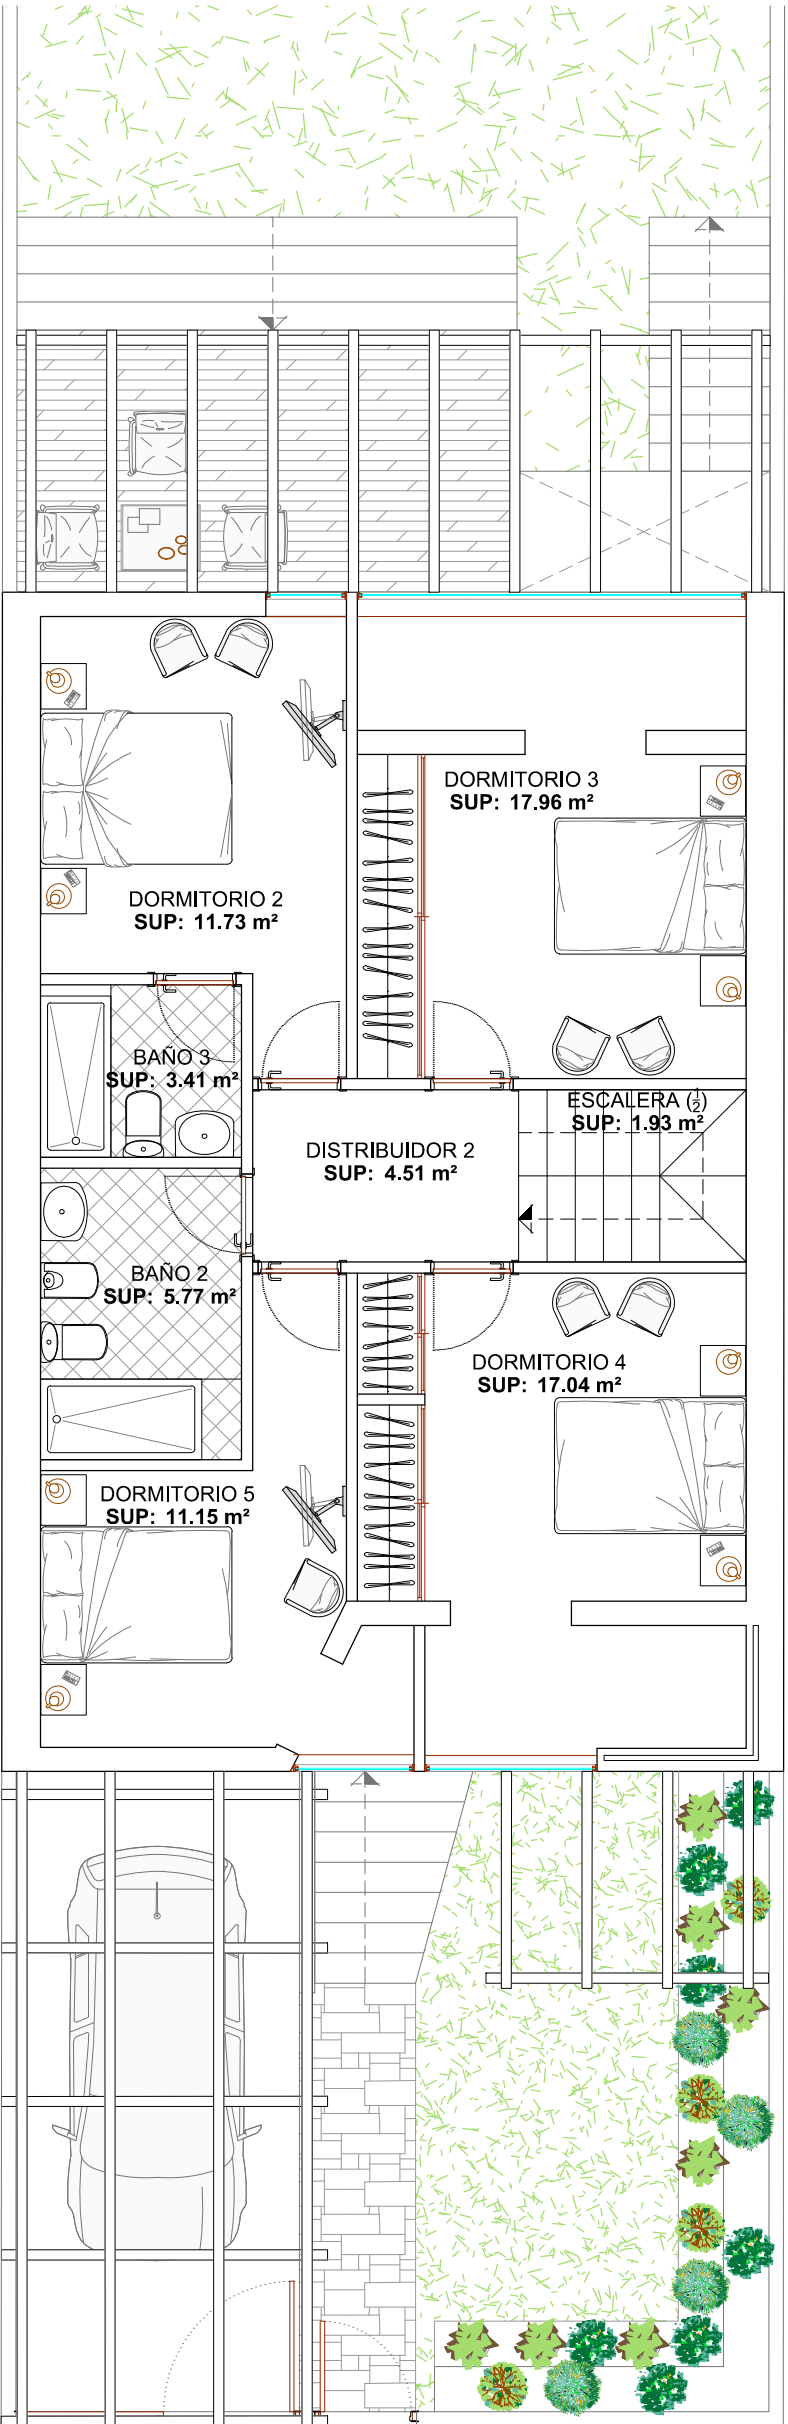

PLANTA PRIMERA (ESTADO MODIFICADO)
Escala: 1/50

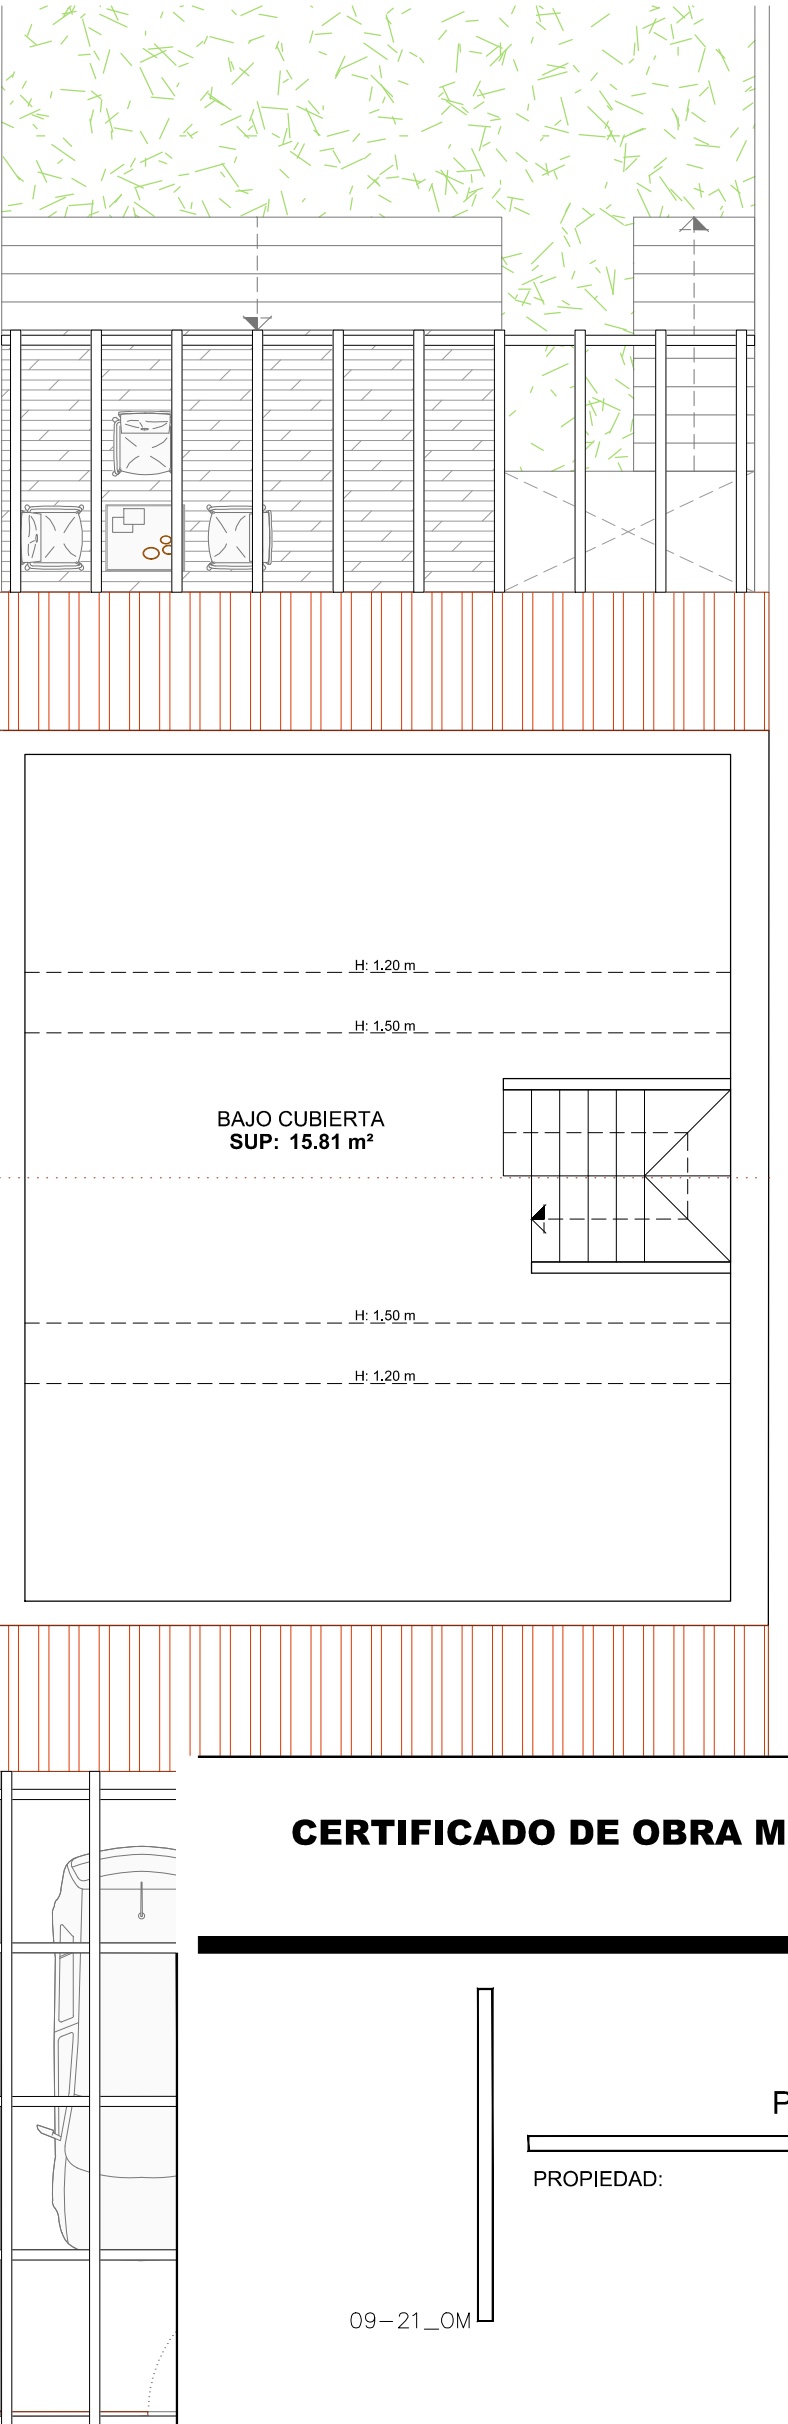

PLANTA BAJO CUBIE
Escala: 1/50

SUPERFICIE CONSTRUIDA PLANTA	
USOS	CONSTRUIDA (m²)
P. SEMISOTANO	92.18
P. BAJA	82.99
P. PRIMERA	90.76
P. BAJO CUBIERTA	68.89
PORCHE (½)	2.53
ENTRADA (½)	1.26
TOTAL SUP. CONSTRUIDA	338,61

SUPERFICIES ÚTILES PLANTA SEMISOTANO	
USOS	ÚTILES (m²)
ASEO	5,64
BODEGA	47,35
ALMACEN	19,92
TOTAL	72,91
PATIO INGLES	5,75
SUPERFICIES ÚTILES PLANTA BAJA	
ENTRADA (½)	1,26
RECIBIDOR	3,48
COCINA	17,13
DISTRIBUIDOR 1	5,36
DORMITORIO 1	8,64
BAÑO 1	2,70
ESCALERA (½)	1,93
SALON COMEDOR	27,01
PORCHE (½)	2,53
TOTAL	70,04
PATIO DELANTERO	47,41
PATIO TRASERO	103,17
TERRAZA	18,45
TOTAL	169,03
SUPERFICIES ÚTILES PLANTA PRIMERA	
ESCALERA (½)	1,93
DISTRIBUIDOR 2	4,51
DORMITORIO 2	11,73
DORMITORIO 3	17,96
DORMITORIO 4	17,04
DORMITORIO 5	11,15
BAÑO 2	5,77
BAÑO 3	3,41
TOTAL	73,50
SUPERFICIES ÚTILES PLANTA BAJO CUBIERTA	
ESCALERA (½)	1,93
BAJO CUBIERTA	15,81
TOTAL	17,74
TOTAL SUP. UTIL PLANTAS	216,45

CERTIFICADO DE OBRA MENOR DE VIVIENDA UNIFAMILIAR

N° de PLANO: 02.1

PLANO DE USOS Y SUPERFICIES

PROPIEDAD:

ARQUITECTO:

ESCALA: 1/75

FECHA:
NOVIEMBRE-2021

09-21_OM

This architectural floor plan shows a building layout with various rooms and corridors. The plan includes the following dimensions and features:

- Overall Dimensions:**
 - Overall width: 7.76
 - Overall depth: 8.81
- Rooms and Features:**
 - Top Left Room:** Dimensions 5.11 (width) and 7.38 (depth). Contains a dashed rectangular area.
 - Top Right Room:** Dimensions 2.27 (width) and 1.20 (depth). Contains a staircase with a width of 2.52.
 - Central Room:** Dimensions 7.00 (width) and 5.55 (depth). Contains a small square feature.
 - Bottom Left Room:** Dimensions 2.31 (width) and 2.80 (depth). Contains a toilet and a sink.
 - Bottom Center Room:** Dimensions 2.70 (width) and 2.30 (depth). Contains a door and a window.
 - Bottom Right Room:** Dimensions 2.35 (width) and 2.07 (depth). Contains a staircase.
- Corridors and Entrances:**
 - Entrance width: 1.08
 - Corridor width: 1.33
 - Room width: 2.95
 - Room width: 1.33
 - Room width: 1.07
- Other Dimensions:**
 - 6.50 (width of a section)
 - 4.61 (width of a section)
 - 5.56 (width of a section)
 - 3.48 (width of a section)
 - 0.99 (width of a feature)
 - 0.61 (width of a feature)
 - 0.11 (width of a feature)
 - 0.95 (width of a feature)
 - 1.74 (width of a feature)
 - 0.24 (width of a feature)
 - 0.97 (width of a feature)
 - 0.11 (width of a feature)

[illegible]





This architectural floor plan shows a building layout with various rooms and dimensions. The plan includes a large central hall, a staircase, and several smaller rooms. Dimensions are provided in meters (m) and millimeters (mm). The layout is as follows:

- Top Section:** A long horizontal corridor or hallway with a width of 3.03 m. To the right of this corridor is a staircase with a width of 1.66 m. Further right is another corridor with a width of 1.20 m. The total width of the top section is 3.86 m.
- Left Section:** A vertical corridor with a width of 2.10 m. To the left of this corridor is a room with a width of 1.71 m. Further left is another room with a width of 1.99 m. The total width of the left section is 3.55 m.
- Central Hall:** A large central hall with a width of 3.86 m. To the right of this hall is a staircase with a width of 2.26 m. Further right is another corridor with a width of 1.71 m. The total width of the central hall is 3.22 m.
- Bottom Section:** A long horizontal corridor or hallway with a width of 3.03 m. To the left of this corridor is a staircase with a width of 1.66 m. Further left is another corridor with a width of 1.20 m. The total width of the bottom section is 3.86 m.
- Dimensions:** The plan includes numerous dimensions for walls, doors, and furniture. For example, the top corridor has a width of 3.03 m, and the central hall has a width of 3.86 m. The staircase has a width of 1.66 m. The left corridor has a width of 2.10 m. The bottom corridor has a width of 3.03 m. The right corridor has a width of 1.20 m. The central hall has a width of 3.86 m. The staircase has a width of 2.26 m. The left room has a width of 1.71 m. The right room has a width of 1.99 m. The bottom room has a width of 1.71 m. The top room has a width of 1.66 m. The central hall has a width of 3.86 m. The staircase has a width of 2.26 m. The left corridor has a width of 2.10 m. The bottom corridor has a width of 3.03 m. The right corridor has a width of 1.20 m. The central hall has a width of 3.86 m. The staircase has a width of 2.26 m. The left room has a width of 1.71 m. The right room has a width of 1.99 m. The bottom room has a width of 1.71 m. The top room has a width of 1.66 m.

Architectural drawing of a building floor plan. The main rectangular area has a width of 7.00 and a height of 8.40. A staircase is located on the right side, with a width of 2.26 and a height of 3.22. The staircase has a landing area with a width of 1.71 and a height of 0.11. The total height of the building is 8.40. The drawing includes a north arrow pointing towards the top right. The drawing is labeled with dimensions and a title 'CERTIFICADO DE OBRA'.

09-21_OM

Se prohíbe la utilización o reproducción, total o parcial, de la información y dibujos contenidos en este documento gráfico sin autorización expresa.

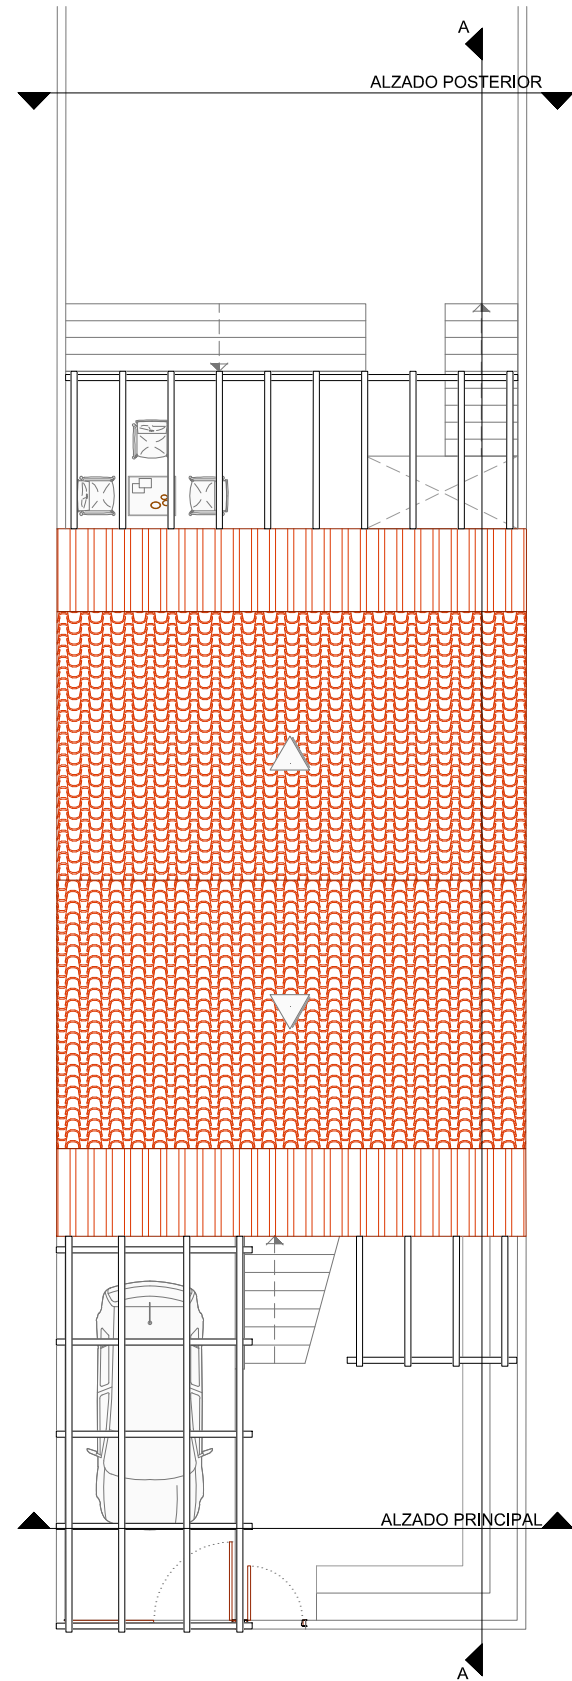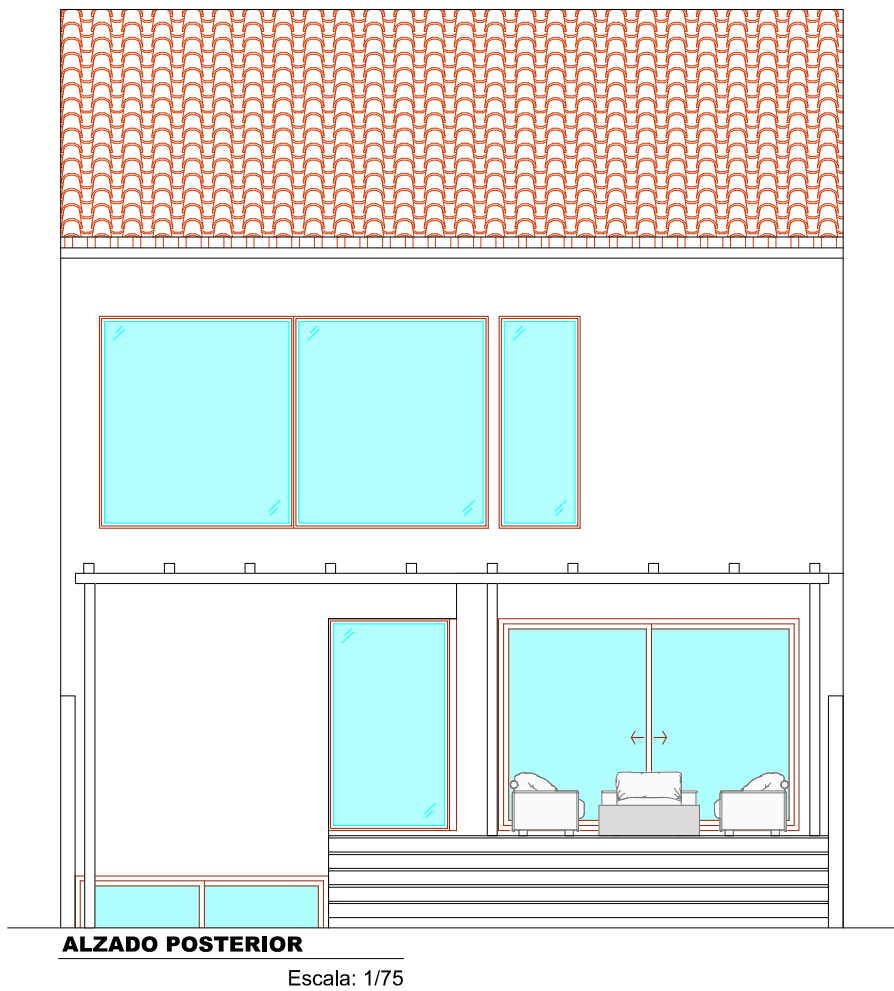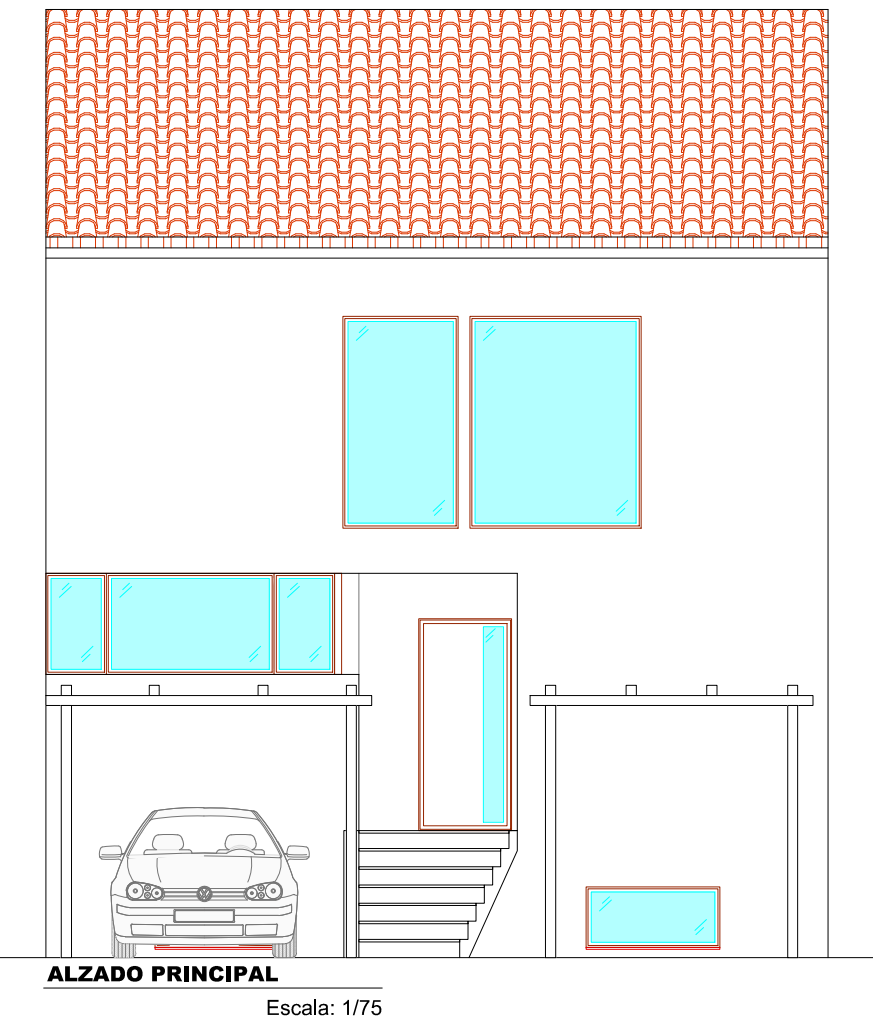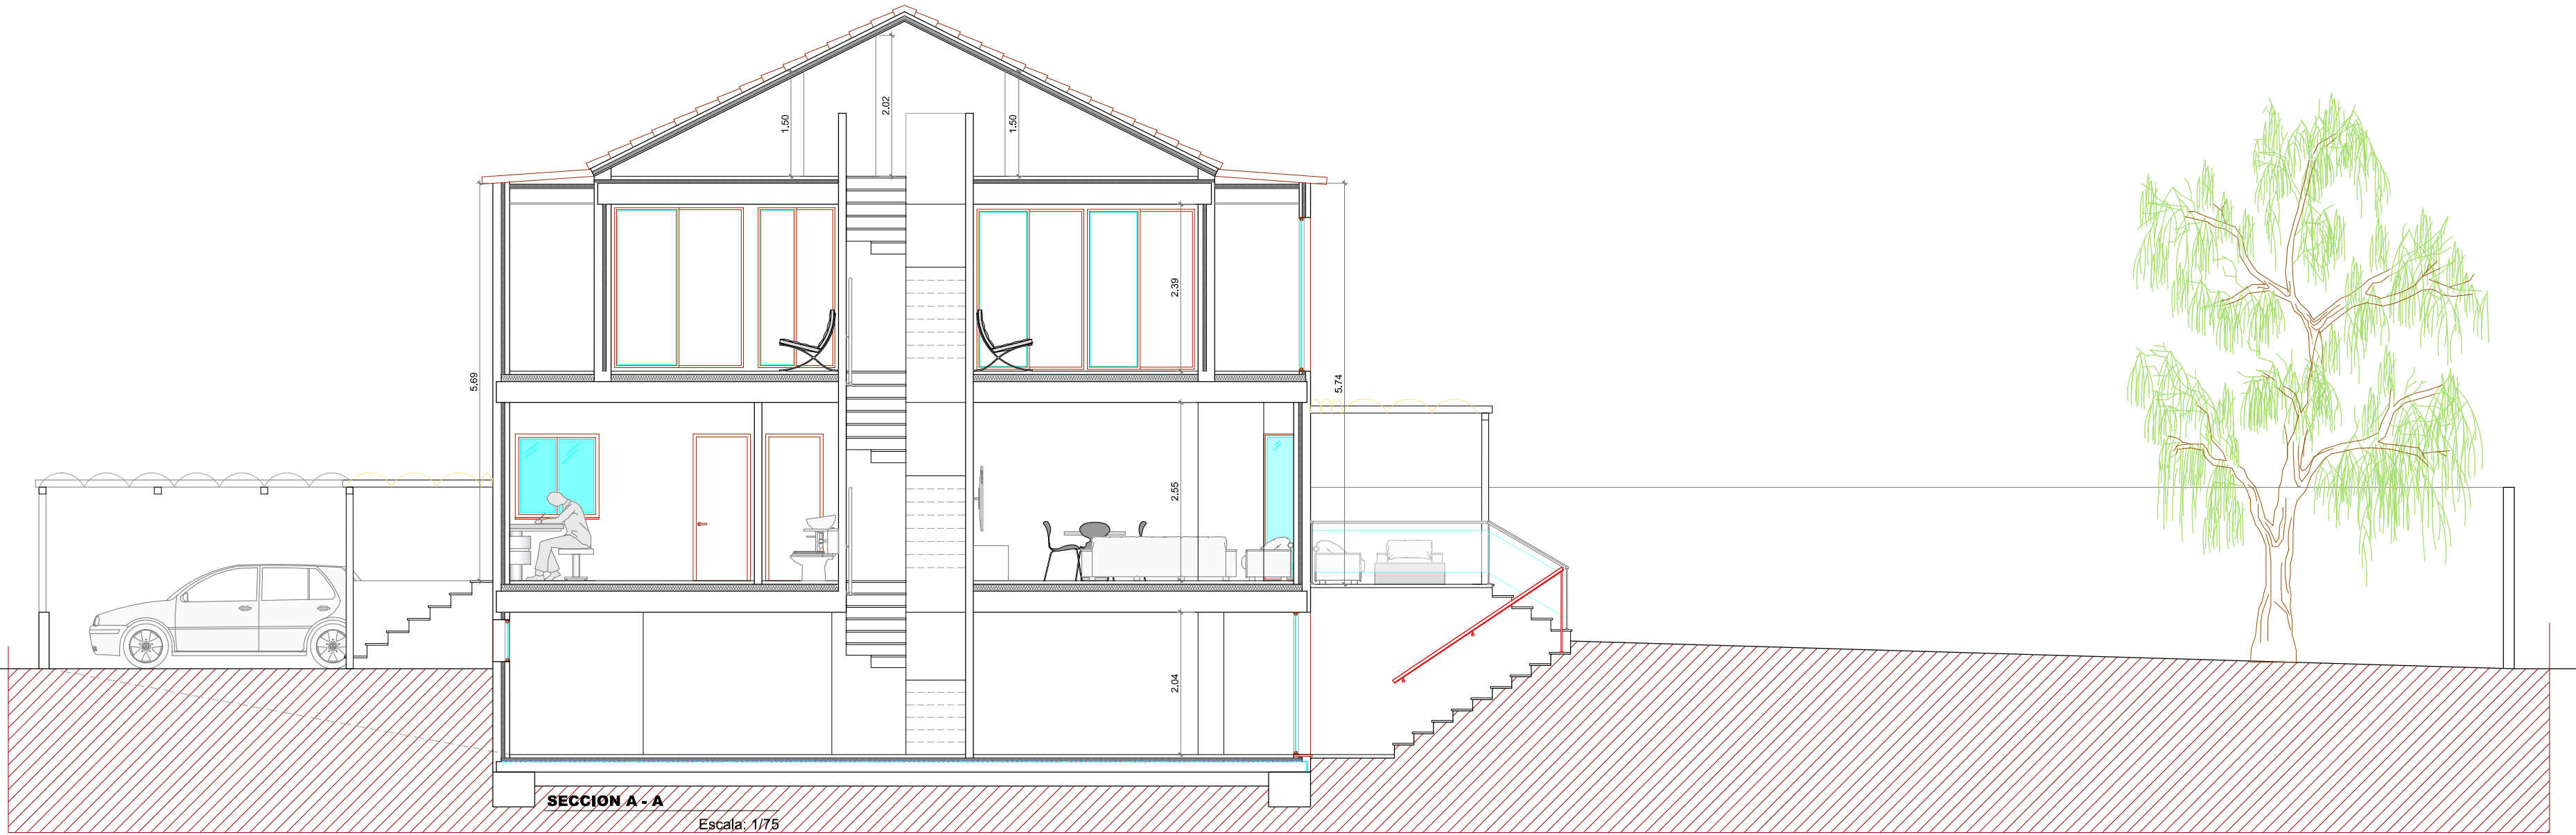

CERTIFICADO DE OBRA MENOR DE VIVIENDA UNIFAMILIAR

N° de PLANO: 03

PLANO DE ALZADOS Y SECCION

PROPIEDAD:

ARQUITECTO:

ESCALA: 1/75

FECHA:
NOVIEMBRE-2021

09-21_OM